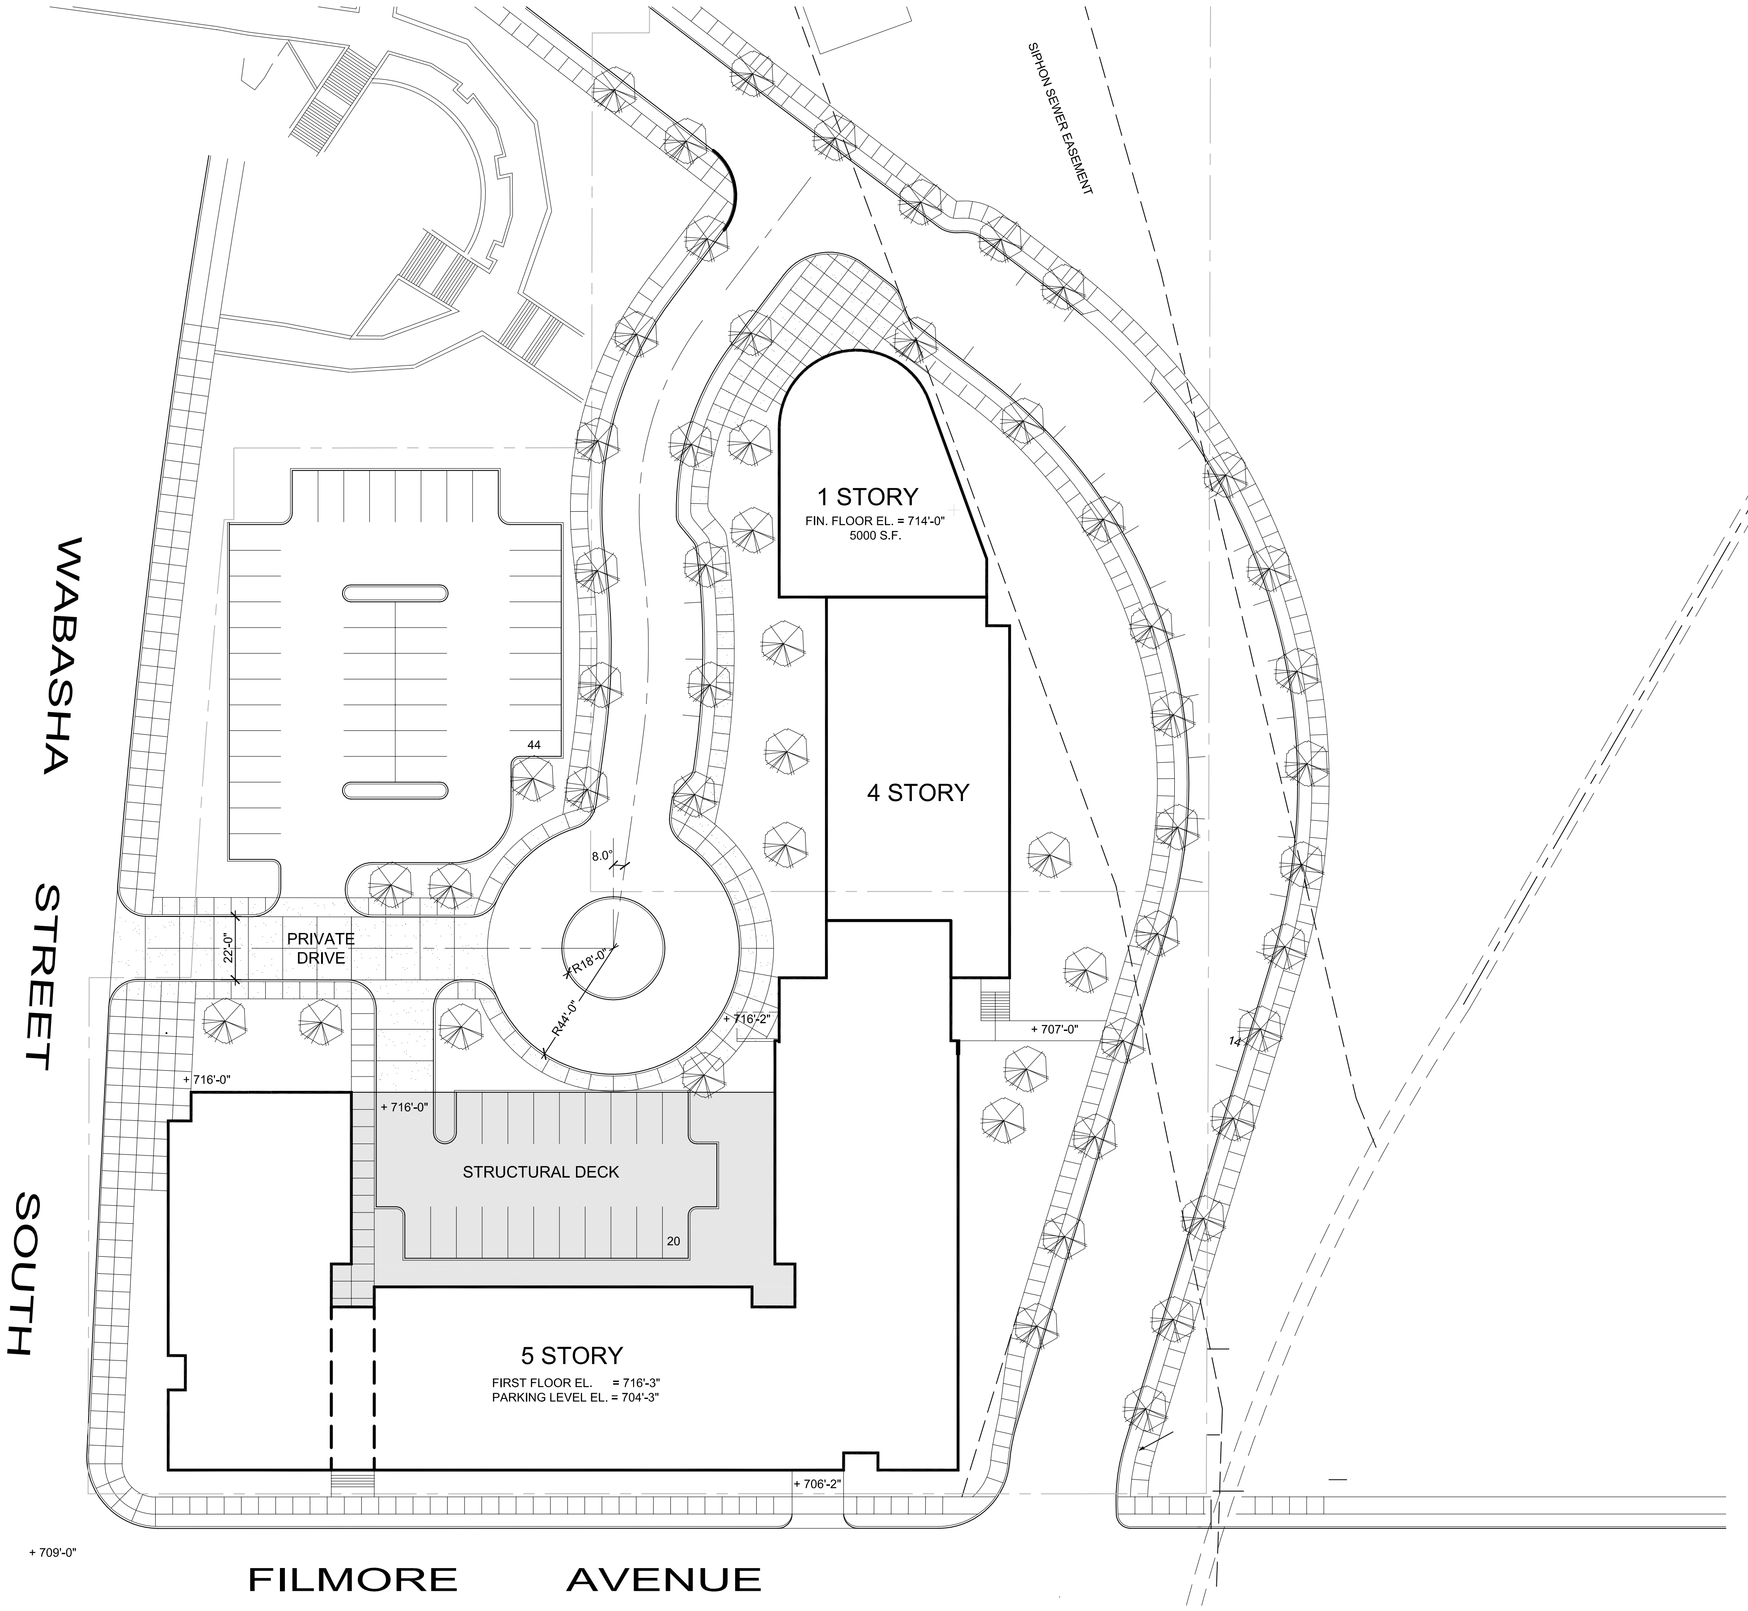

1 A010 SITE PLAN
SCALE: 1" = 30'-0"

COLLABORATIVE
DesignGroup, inc.
100 Portland Avenue South, Suite 100
Minneapolis, Minnesota 55401
p 612.332.3654 f 612.332.3626
www.collaborativedesigngroup.com

West Side Flats

Project Address
Northfield, Minnesota

SCHEMATIC
DESIGN
February, 2010

REVISION LOG

NO.	DATE	DESCRIPTION

09005.00
PROJECT NUMBER

DRAWN BY

CHECKED BY

J O's
PROJECT MGR.

BPM
PROJECT ARCH.

SITE PLAN

A010

©COLLABORATIVE DESIGN GROUP, INC. 2009