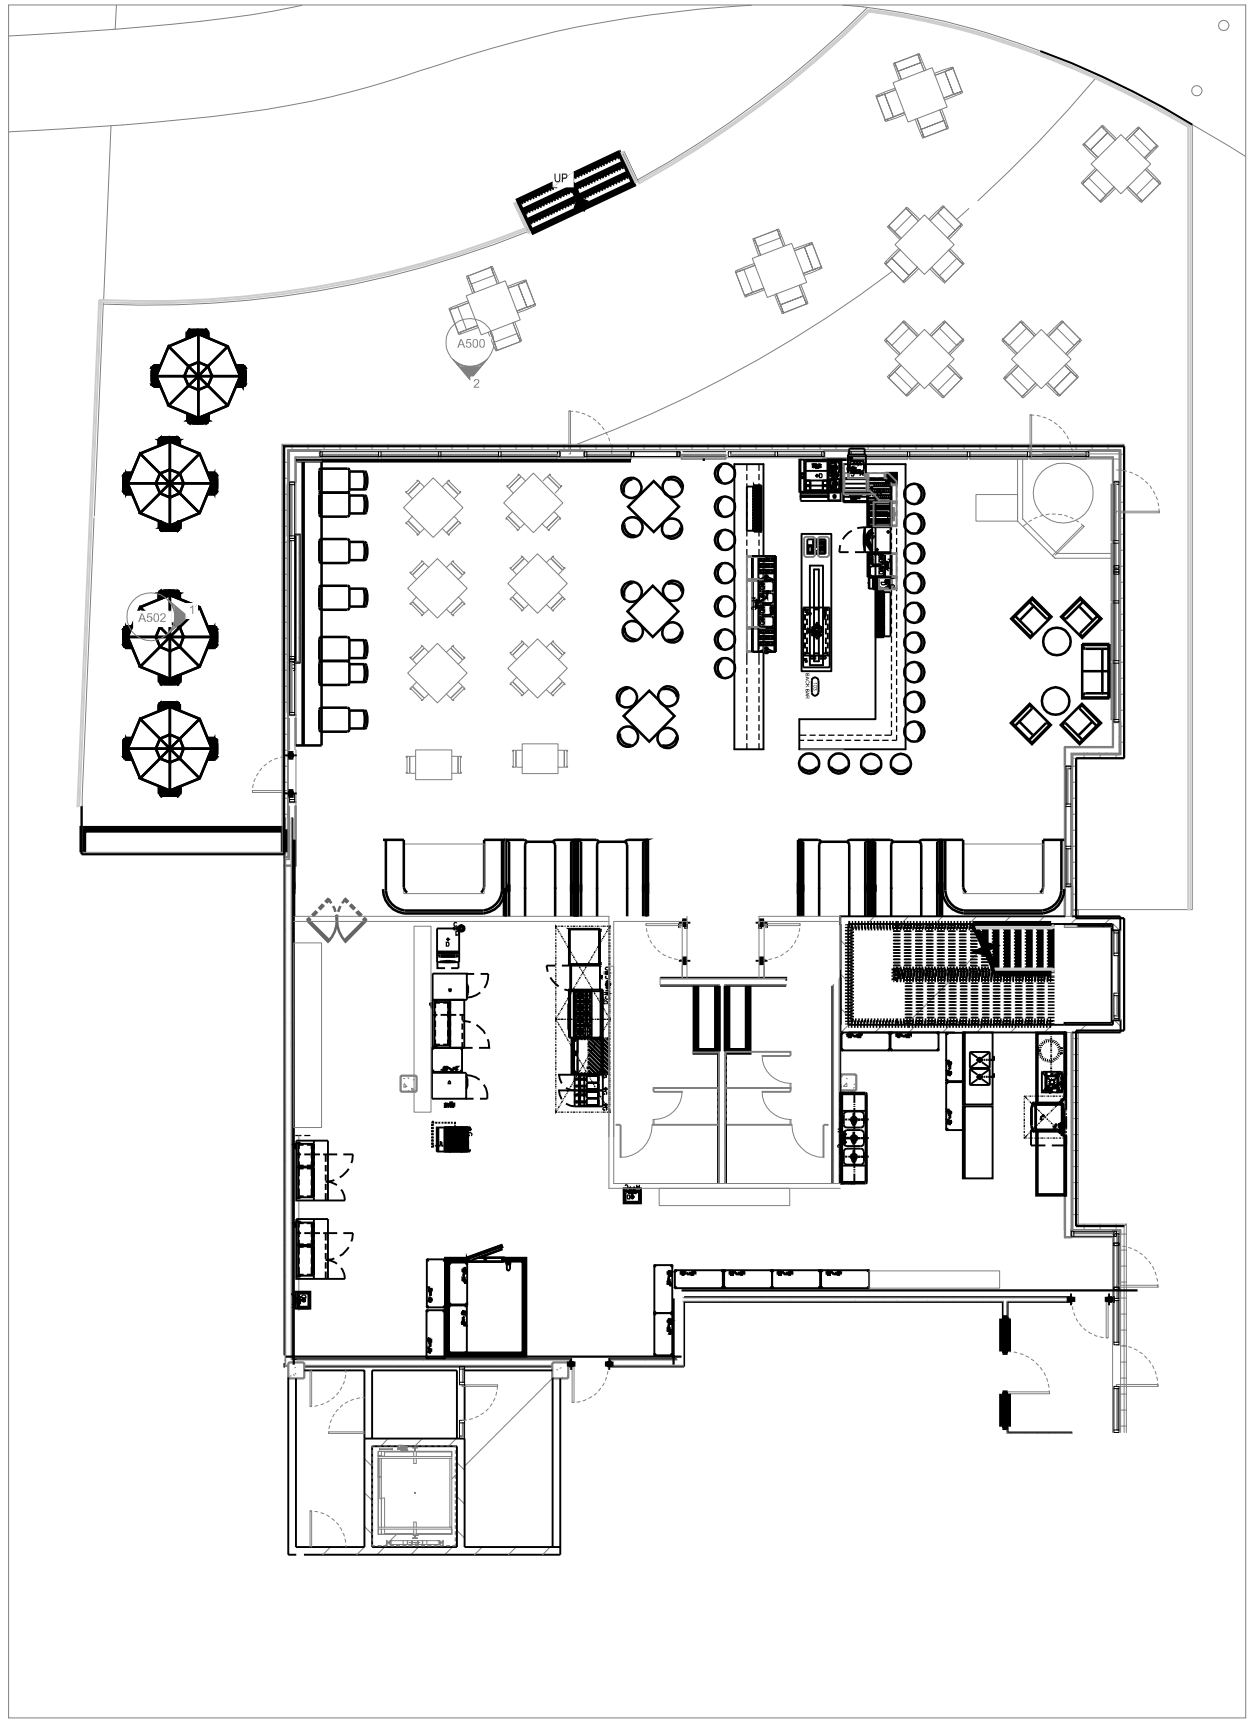

01 LAYOUT CONCEPT C
1/16" = 1'-0"

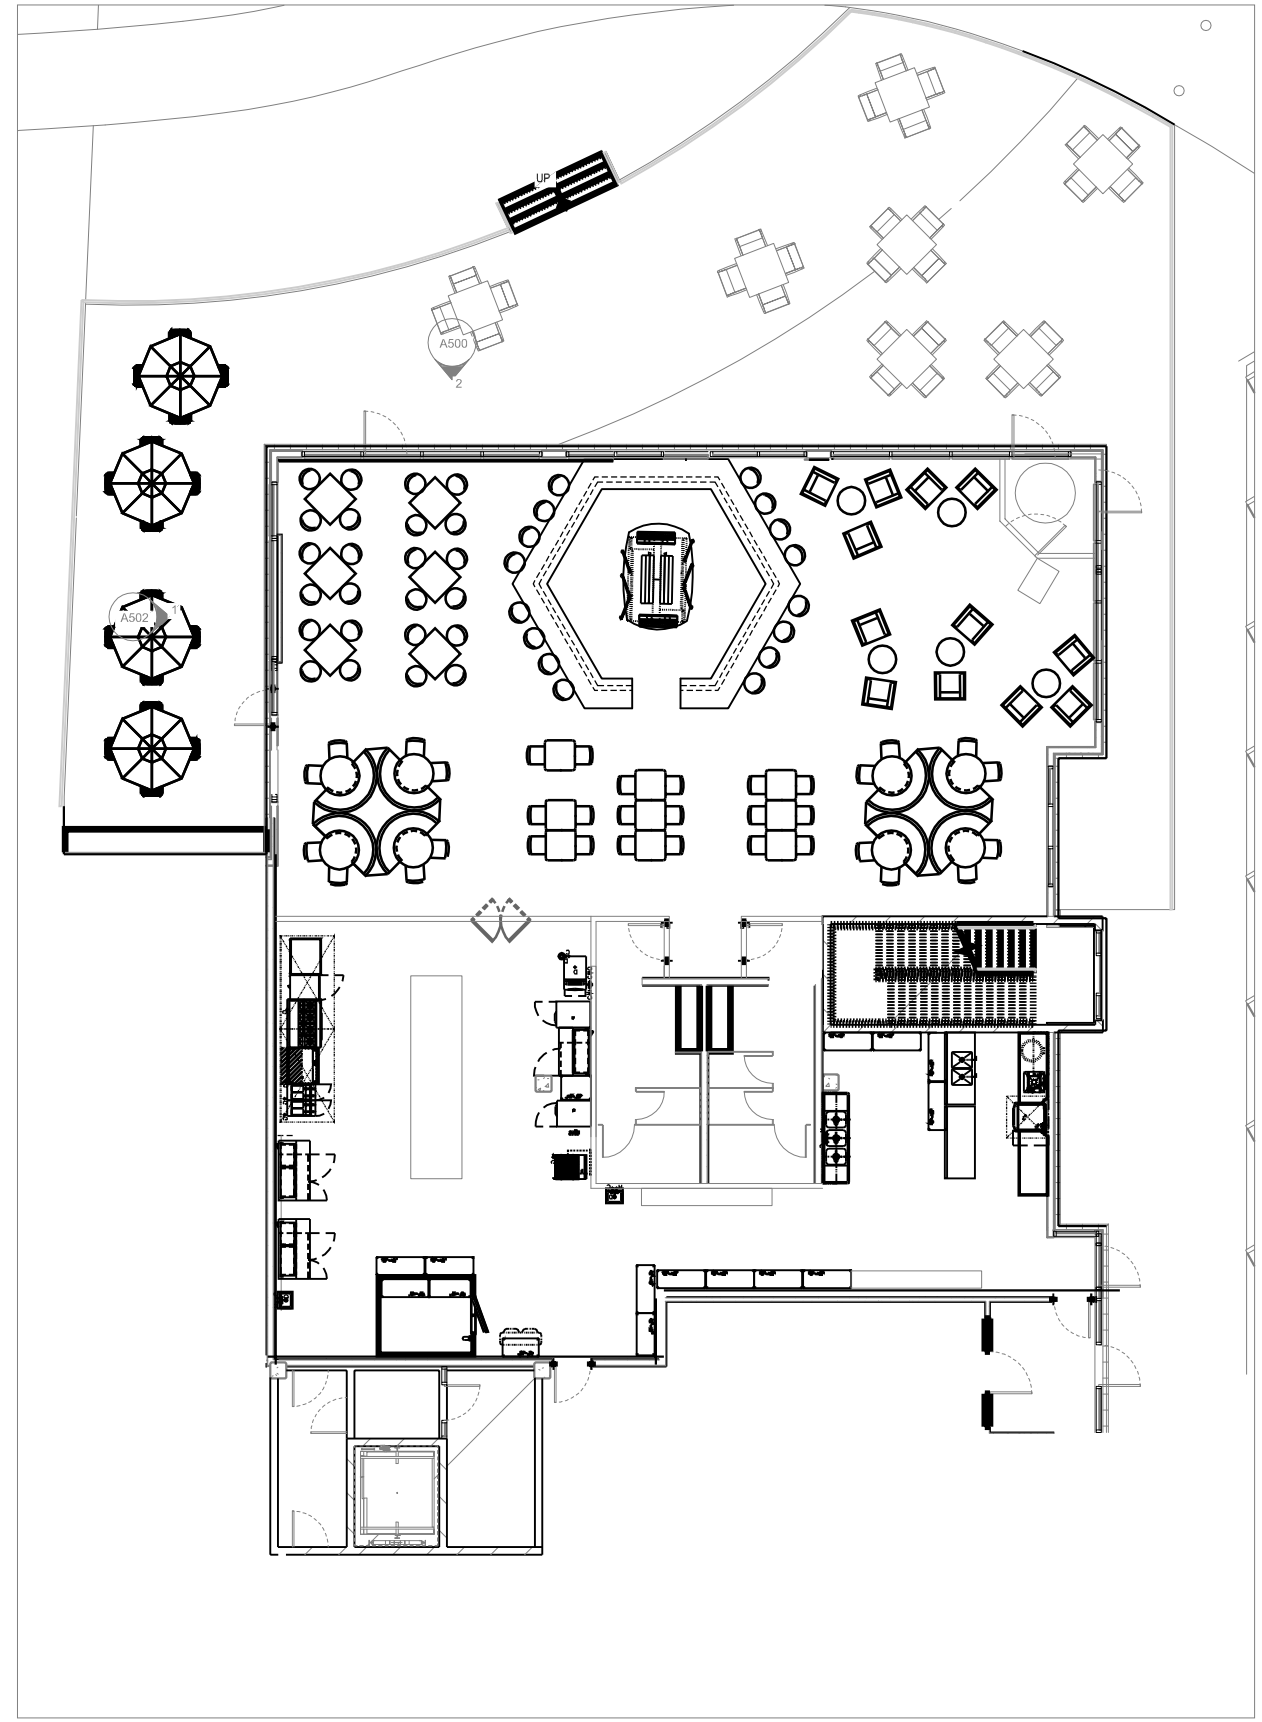

02 LAYOUT CONCEPT D
1/16" = 1'-0"

CONCEPT SET - 07/14/1215

THIS SET IS TO BE USED INTERNALLY ONLY. THIS SET IS NOT TO BE USED FOR PRICING OR PERMITTING OR FOR ANY REASON DISTRIBUTED.

SmArt ASSOCIATES
701 4th avenue south suite 201
minneapolis, minnesota 55415
t: 612-335-9797 f: 612.340.0019

All designs, arrangements, plans, specifications represented by this drawing are owned by, and are the property of SMART ASSOCIATES, and were created and developed for use on and in connection with the specified project. None of these designs, arrangements, plan or specifications shall be used by or disclosed to any person, firm, or corporation for any purpose without the written permission of SMART ASSOCIATES. Contact with these documents shall constitute evidence of acceptance of these restrictions. Written dimensions on drawings shall have precedence over scaled dimensions. CONTRACTORS SHALL VERIFY AND WILL BE RESPONSIBLE FOR ALL DIMENSIONS AND CONDITIONS ON THE JOB. This office must be notified of any variations form dimensions and conditions shown by these drawings. When required, shop drawings and details must be submitted to this office for approval before proceeding with fabrication of any work.

WESTSIDE FLATS
ST. PAUL, MN

ARCHITECT:

SHEET TITLE:

DATE: 07.14.2015

DRAWN BY: MI/CC

CHECKED BY: JS/LM

REVISIONS: DATE:

SHEET NUMBER: